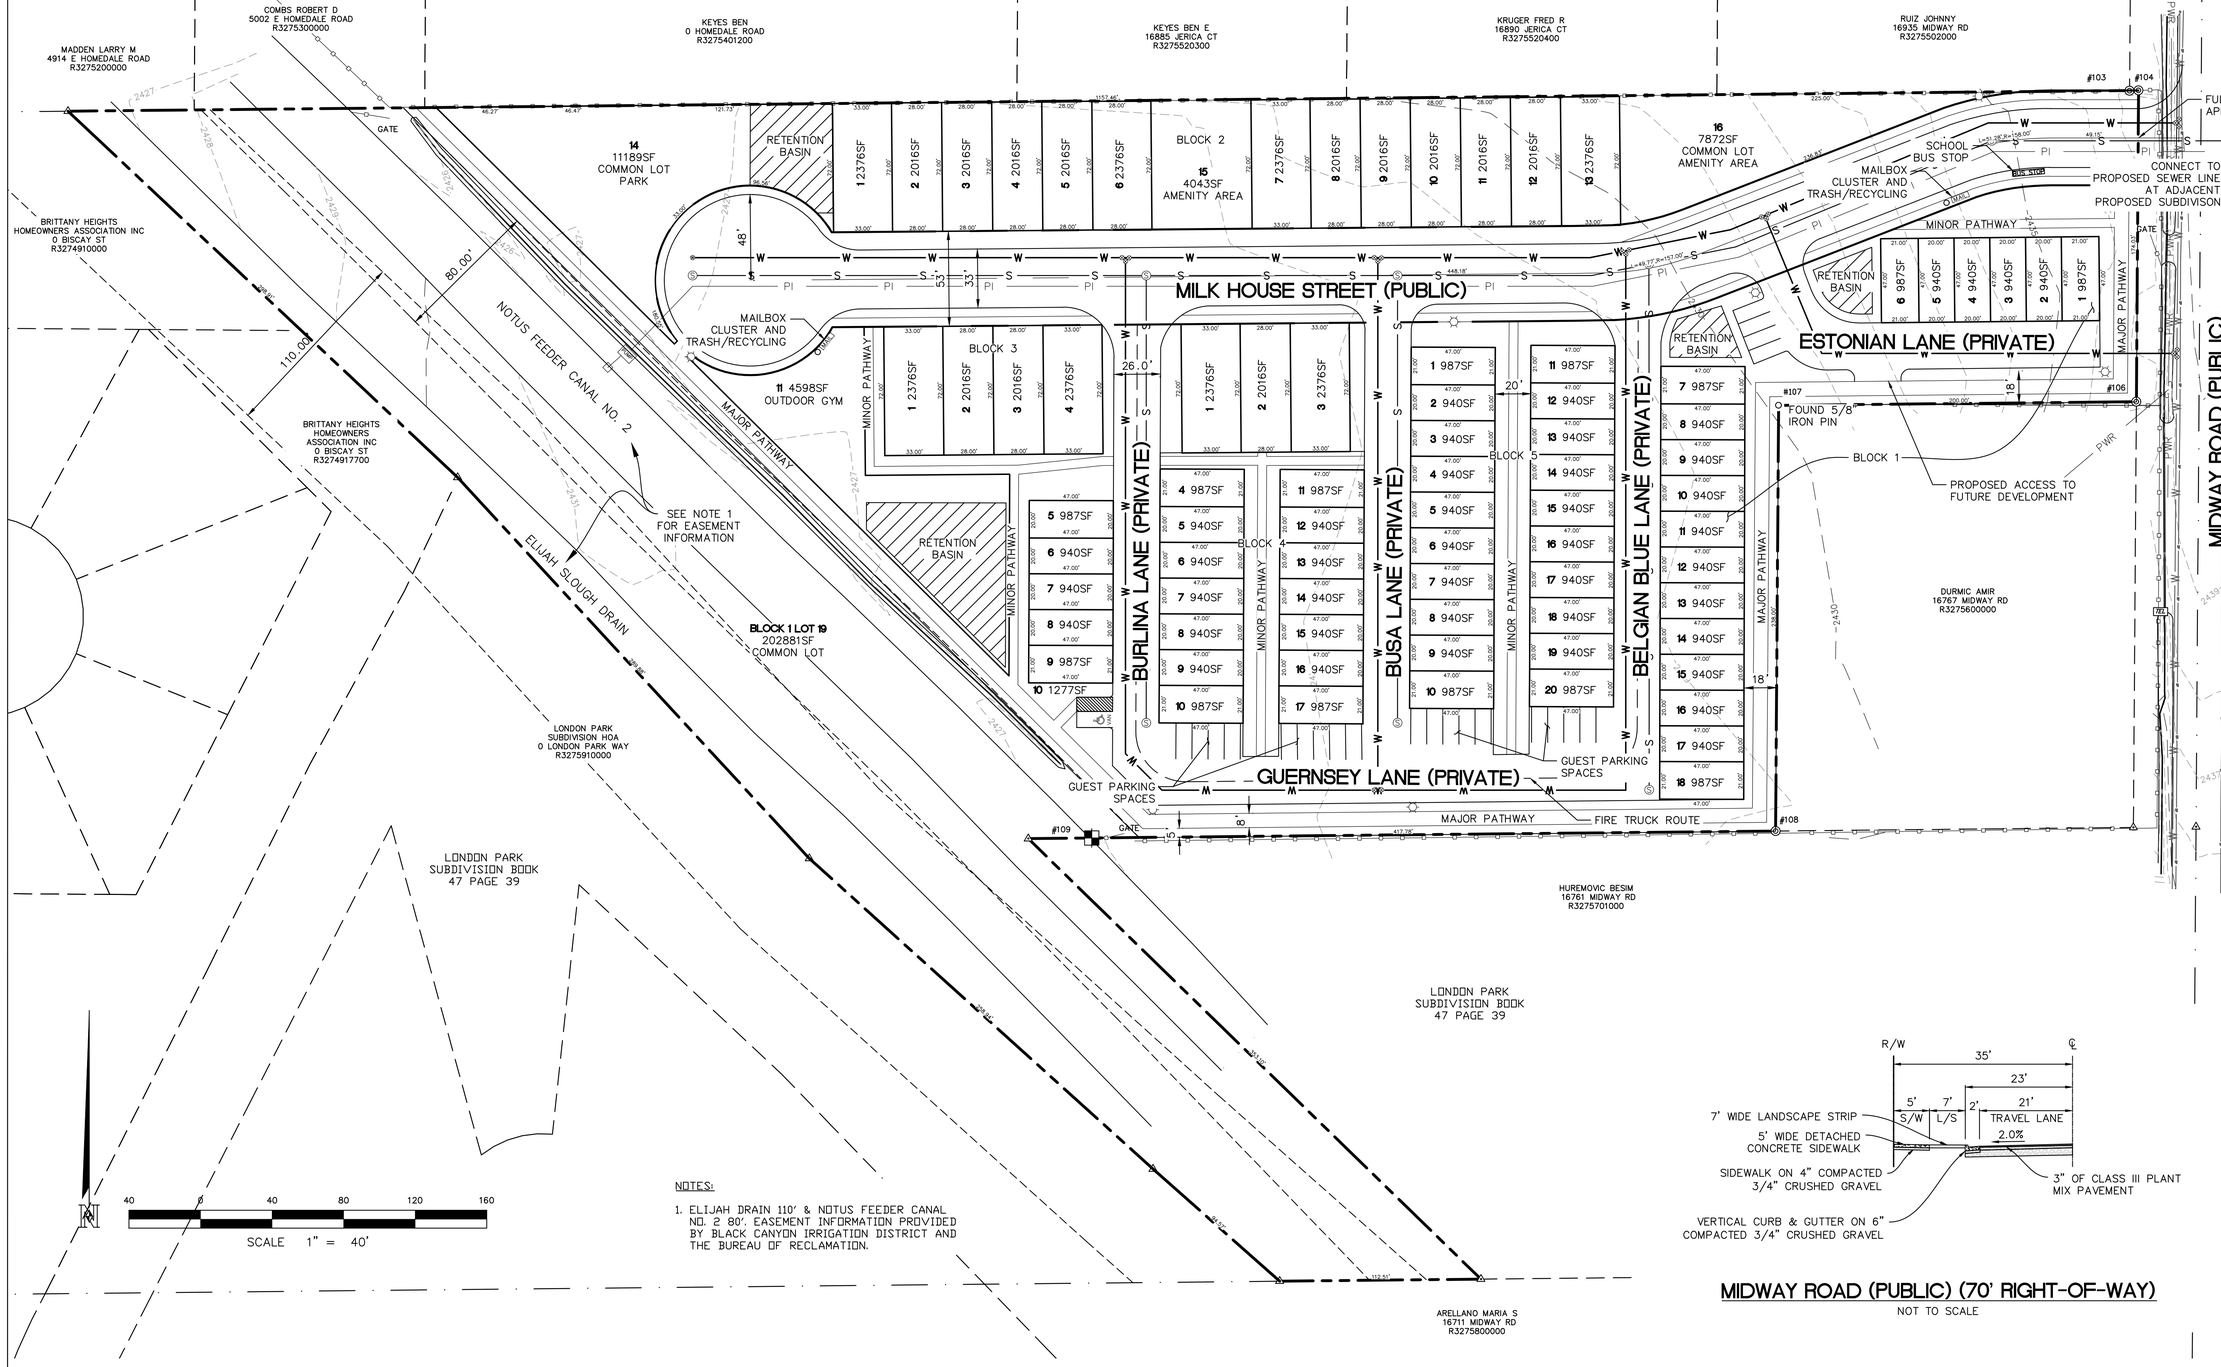

NOTES:

1. ELIJAH DRAIN 110' & NOTUS FEEDER CANAL NO. 2 80' EASEMENT INFORMATION PROVIDED BY BLACK CANYON IRRIGATION DISTRICT AND THE BUREAU OF RECLAMATION.

MIDWAY ROAD (PUBLIC) (70' RIGHT-OF-WAY)

NOT TO SCALE

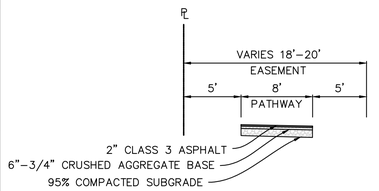

TYPICAL SEPARATED MAJOR PATHWAY SECTION

NOT TO SCALE

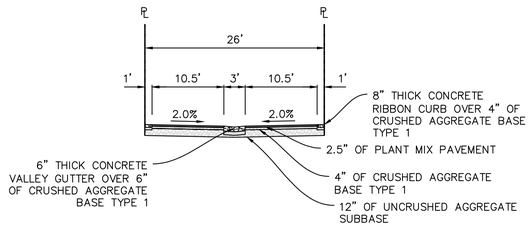

PRIVATE INTERIOR CIRCULATION LANE SECTION

NOT TO SCALE

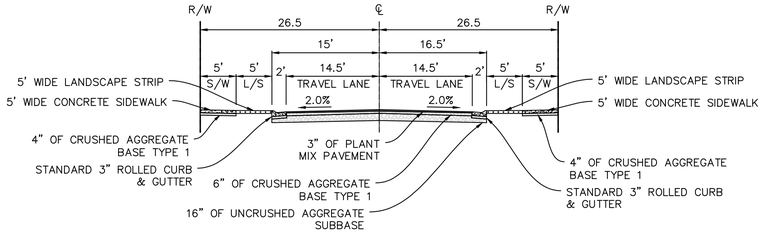

MILK HOUSE STREET (PRIVATE) (53' RIGHT-OF-WAY)

NOT TO SCALE

Nasland
1200 W Bain Street, Ste. 660
Boise, ID 83702
T (208) 918-4699
nasland.com
Civil Engineering Consulting Land Planning

PROFESSIONAL ENGINEER LICENSED FOR PLAN REVIEW ONLY CORY SCHRAM

SPRINGHOUSE TOWNES

REVISION	DATE	BY
ORIGINAL	11/11/2024	CL

NE JOB #: 324-052.1
DATE: 11/11/2024
DRAWN BY: CL
CHECKED BY: CS

PRELIMINARY PLAT

PP-02